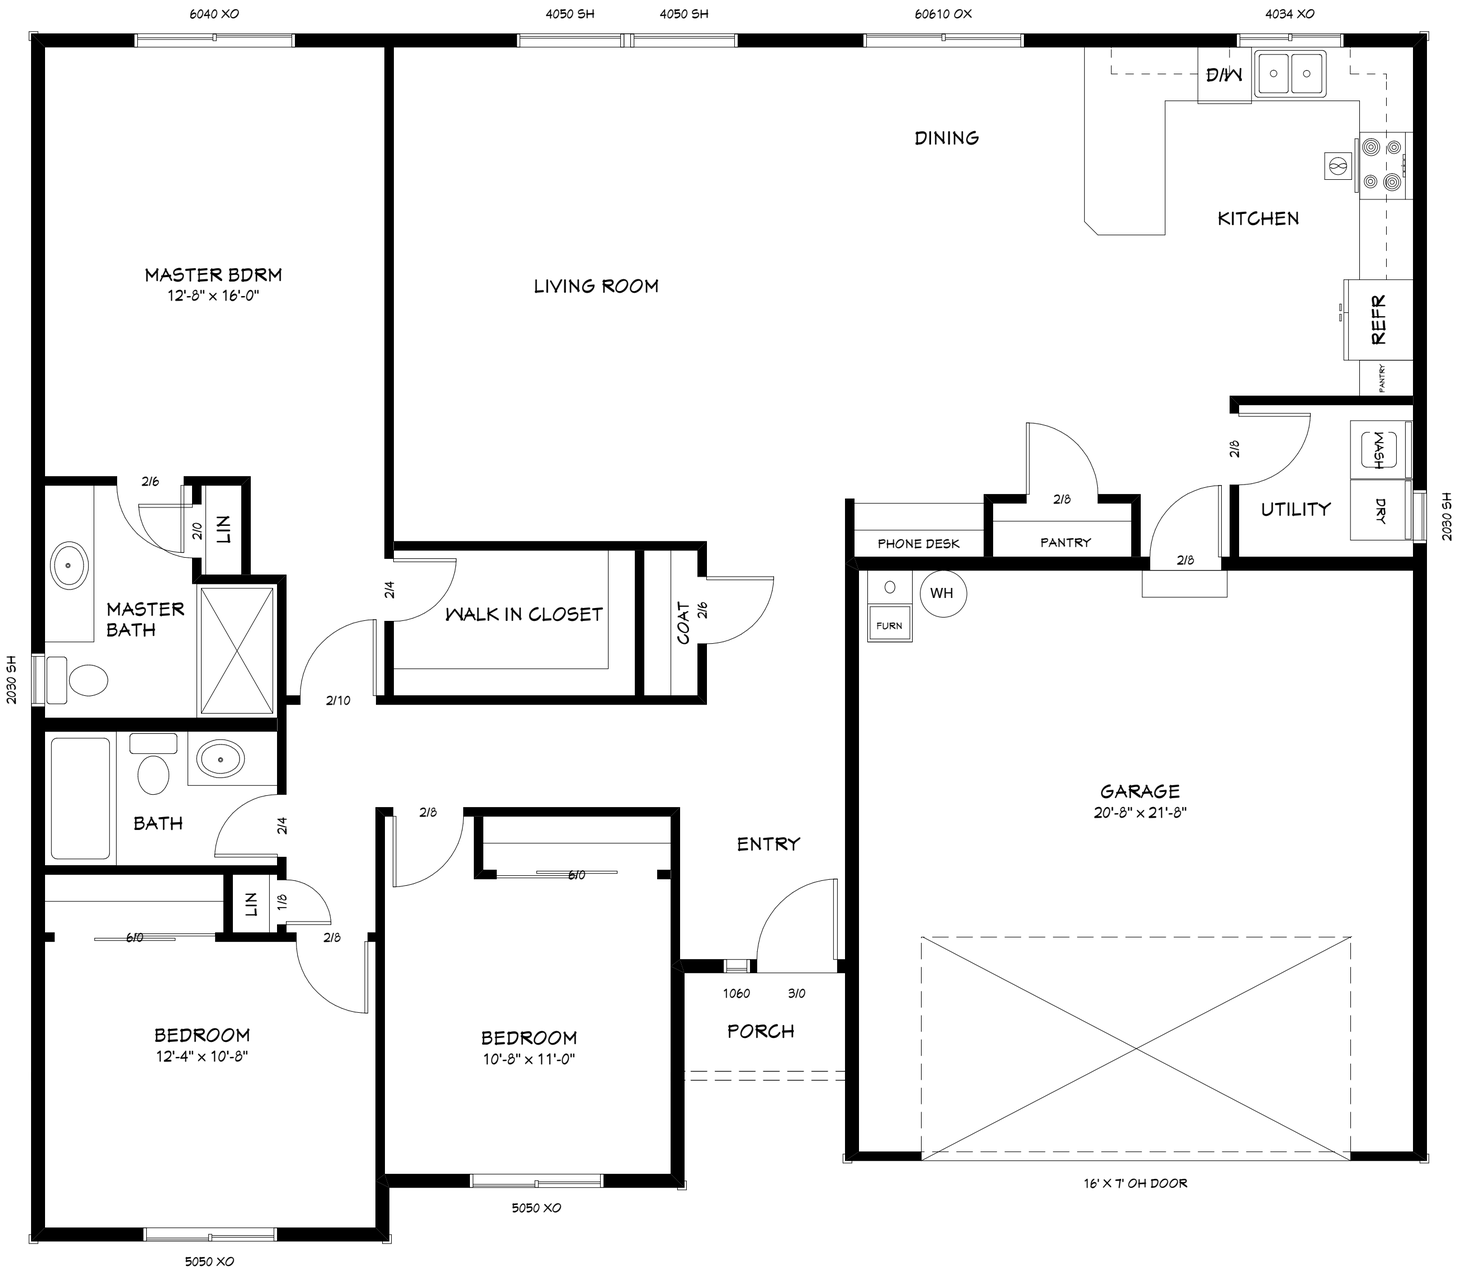

FLOOR PLAN

1/4" = 1'

T. JOHNSON CONSTRUCTION, INC.

NOTE: ALL CONST TO BE IN ACCORDANCE W/ APPLICABLE CODES. IT IS THE RESPONSIBILITY OF THE HOME OWNER/ BUILDER TO CHECK FOR ANY ERROR TO THE PLANS. WRITTEN DIMENSIONS HAVE PRECEDENCE OVER SCALED DIMENSIONS. T. JOHNSON CONSTRUCTION, INC. RETAINS ALL COPYRIGHTS TO THE PLANS. COPYING/ PRINTING OF THE PLANS IS PROHIBITED WITHOUT EXPRESS WRITTEN PERMISSION FROM T. JOHNSON, CONSTRUCTION, INC. UNDER NO CIRCUMSTANCE MAY ANY PERSON OR ENTITY SELL OR TRADE THESE PLANS TO ANYONE.

COPYRIGHT © 2006 T. JOHNSON, CONSTRUCTION, INC.